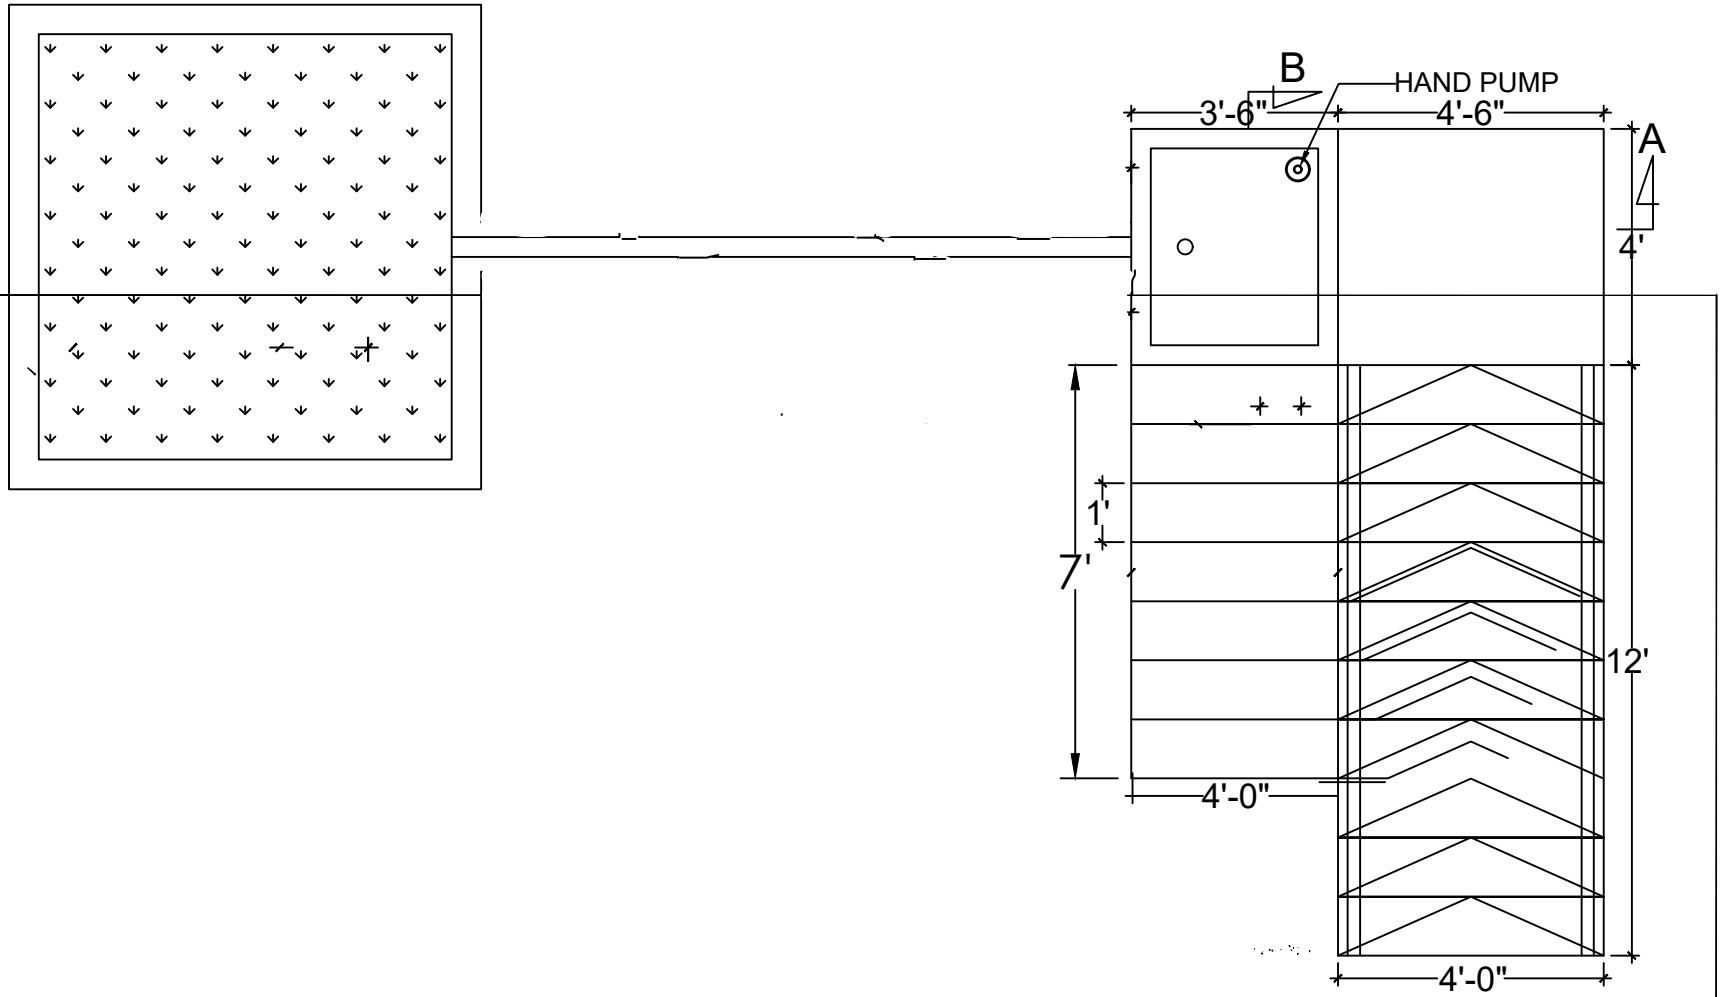

DRAFT BY

DRAWING TITLE

PLAN OF
LEADLINE HAND PUMP

PROJECT